Print Version

Close Window Print

Summary

Reference	94/00508/REM
Alternative Reference	DA/94/00508/REM
Application Received	Wed 07 Sep 1994
Application Validated	Fri 09 Sep 1994
Address	Bluewater Western Quarry West Of Bean Road Greenhithe Dartford Kent
Proposal	Submission of details of police station pursuant to conditions 1,5 & 16 (in part) of planning permission DA/88/0336/OUT for the erection of a regional shopping centre.
Status	Decided
Decision	Not Available
Decision Issued Date	Fri 23 Dec 1994
Appeal Status	Unknown
Appeal Decision	Not Available

Further Information

Application Type	Not Available
Decision	Not Available
Actual Decision Level	Delegated Decision
Expected Decision Level	Not Available
Case Officer	Not Available
Parish	Stone Parish Council
Ward	Stone House
District Reference	Not Available

Applicant Name	Bluewater Park PLC
Agent Name	Montagu Evans
Agent Company Name	Not Available
Agent Address	Premier House 44-48 Dover Street London W1X 3RF
Environmental Assessment Requested	No

Contacts

Ward Councillors

Councillor Tom Oliver

Address	C/o Civic Centre Home Gardens Dartford Kent DA1 1DR

Councillor Rachael Anne

Address	C/o Civic Centre Home Gardens Dartford Kent DA1 1DR

Important Dates

Application Received Date	Wed 07 Sep 1994
Application Validated Date	Fri 09 Sep 1994
Expiry Date	Wed 12 Oct 1994
Actual Committee Date	Not Available
Latest Neighbour Consultation Date	Thu 15 Sep 1994
Neighbour Consultation Expiry Date	Thu 06 Oct 1994
Standard Consultation Date	Thu 15 Sep 1994
Standard Consultation Expiry Date	Not Available
Last Advertised In Press Date	Not Available
Latest Advertisement Expiry Date	Not Available
Last Site Notice Posted Date	Not Available
Latest Site Notice Expiry Date	Not Available

Internal Target Date	Fri 04 Nov 1994
Agreed Expiry Date	Not Available
Decision Made Date	Fri 23 Dec 1994
Decision Issued Date	Fri 23 Dec 1994
Permission Expiry Date	Mon 23 Dec 1996
Decision Printed Date	Fri 23 Dec 1994
Environmental Impact Assessment Received	Not Available
Determination Deadline	Fri 04 Nov 1994
Temporary Permission Expiry Date	Not Available

Constraints

Name	Constraint Type	Status
KCC Highway County	Not Available	Not Available
District (KCC)	Not Available	Not Available

Related Information

There are 2 documents associated with this application.

There are 0 cases associated with this application.

There is 1 property associated with this application.

DA/94/0508/REM

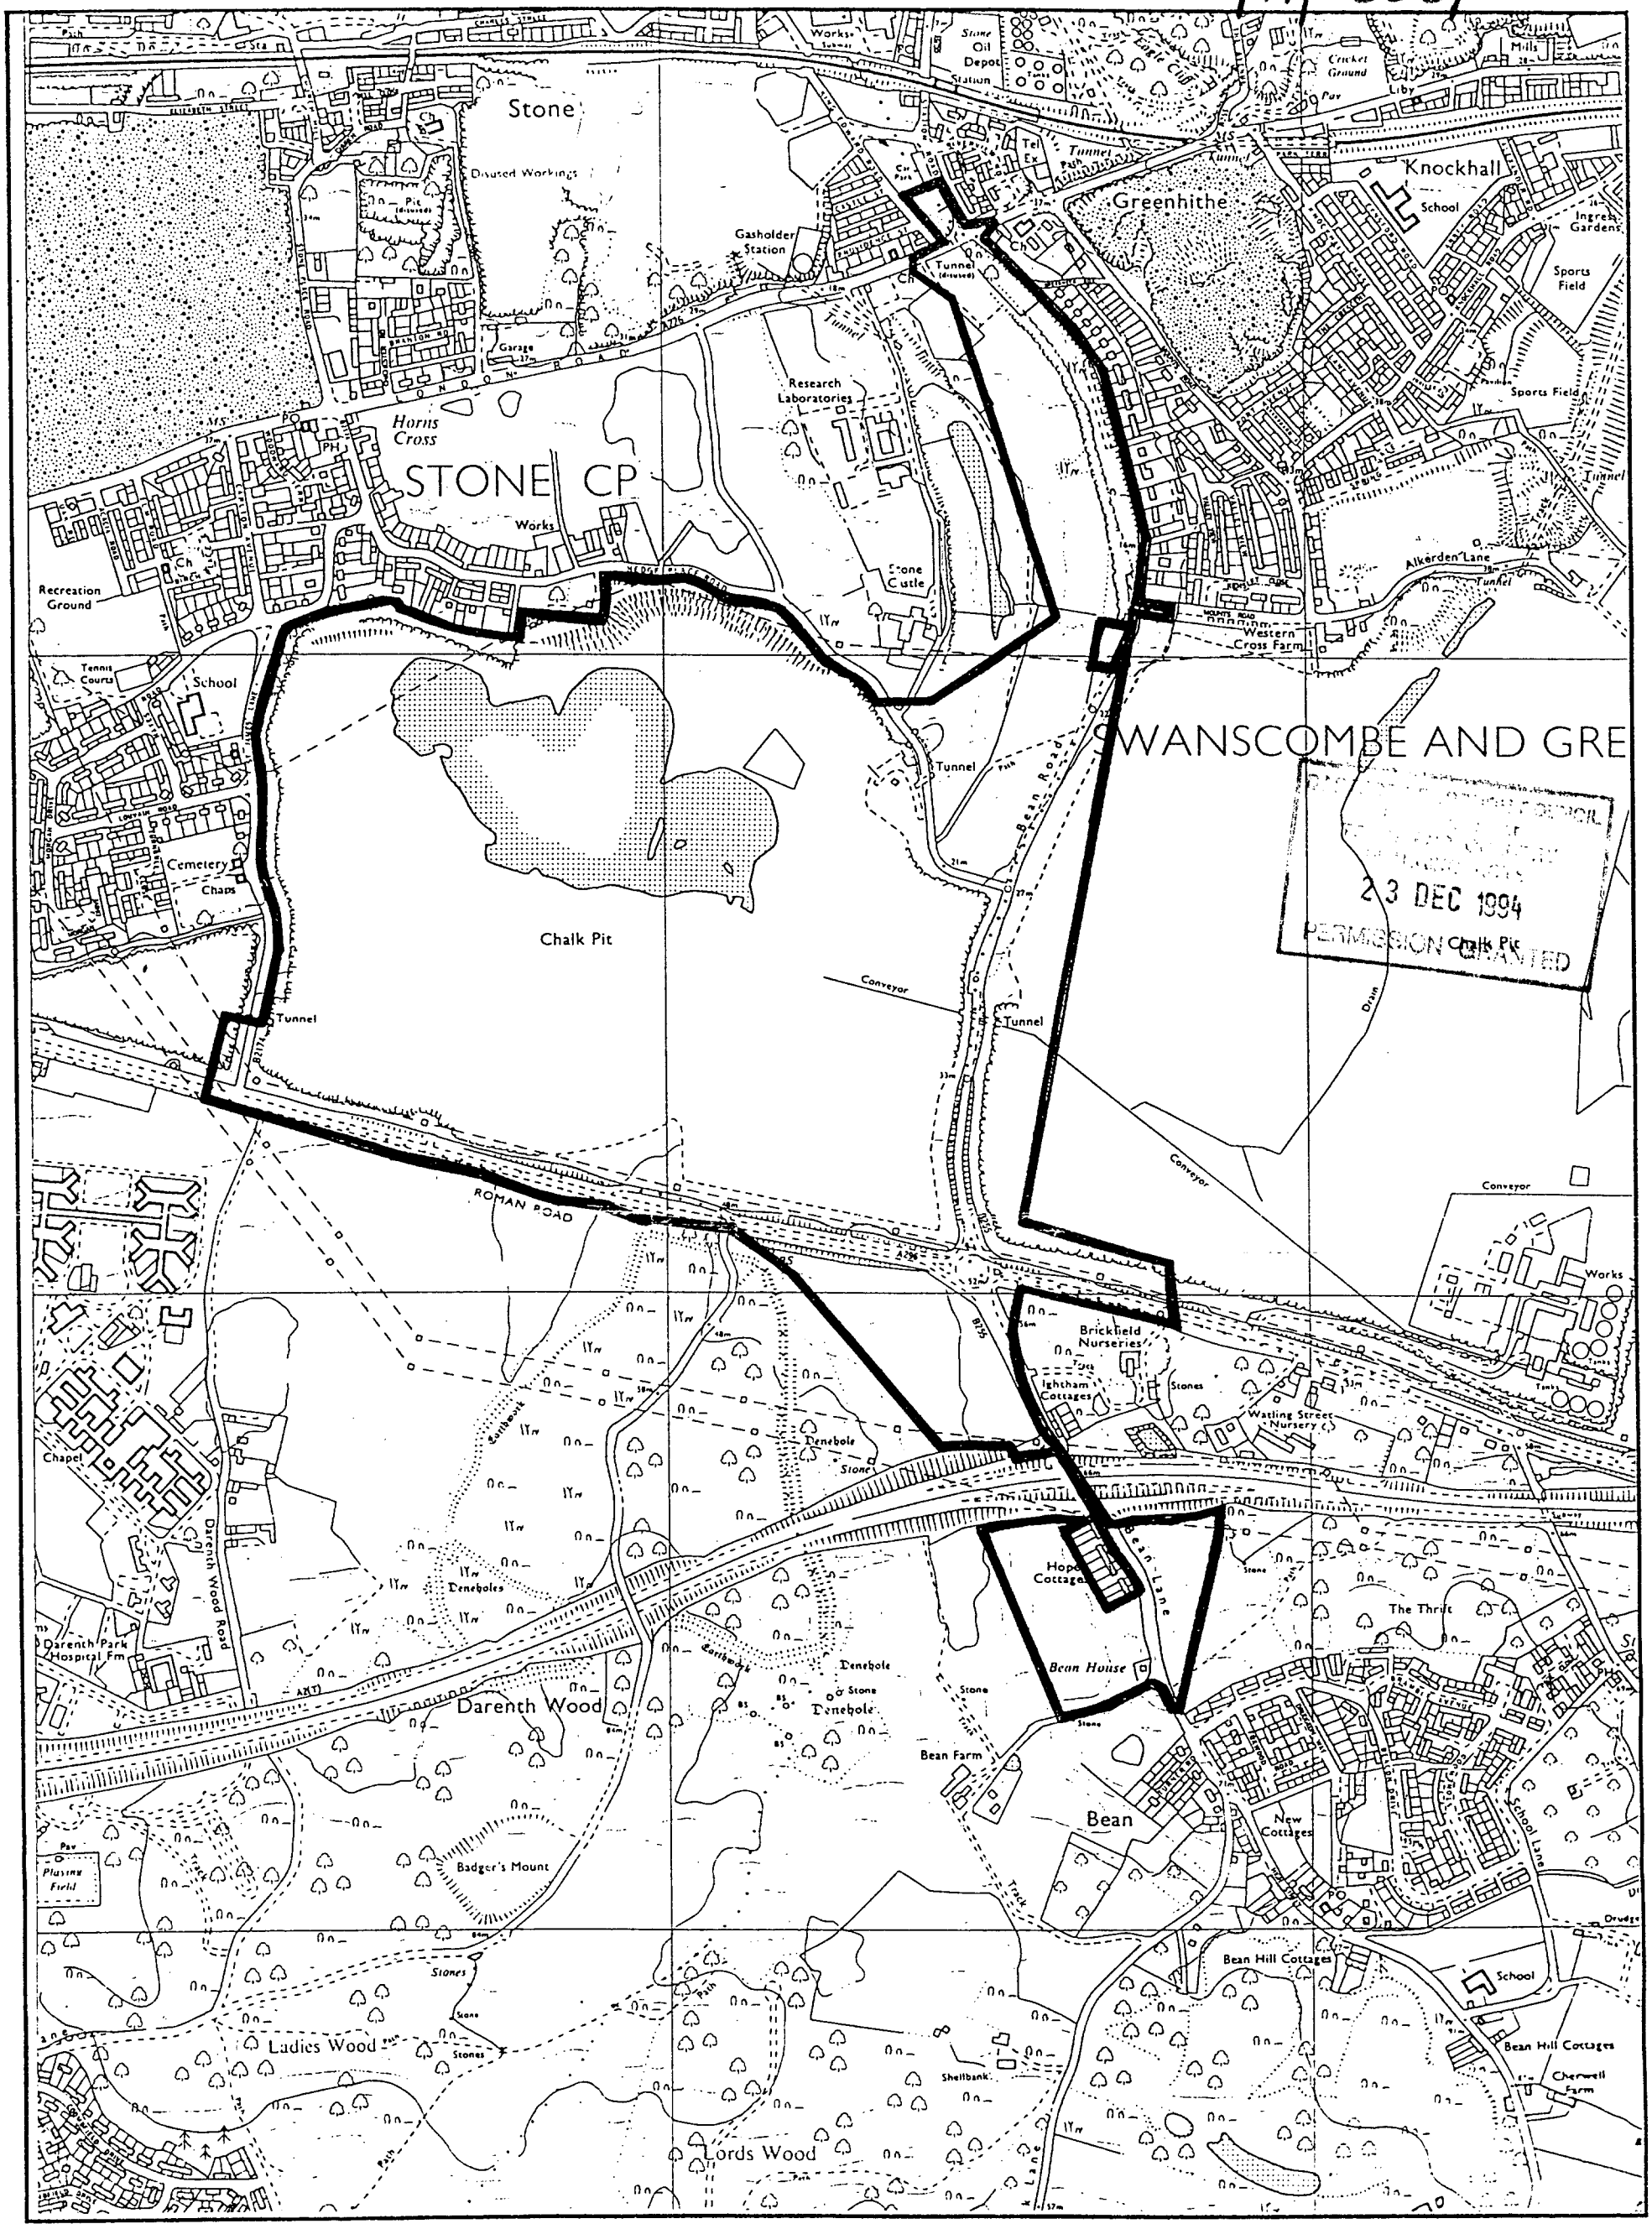

Reproduced from the Ordnance Survey Map with the permission of the Controller HMSO Crown Copyright Reserved.

SITE PLAN ME 1
BLUEWATER

Scale: 1 : 10,000 | Date July 1993 | N

MONTAGU EVANS
CHARTERED SURVEYORS

Premier House
44-48 Dover Street London W1X 3RF
Telephone: 01-493 4002 Fax: 01-491 1753
Fax: (Agency) 01-491 9019

DW/94/05 07/KSM

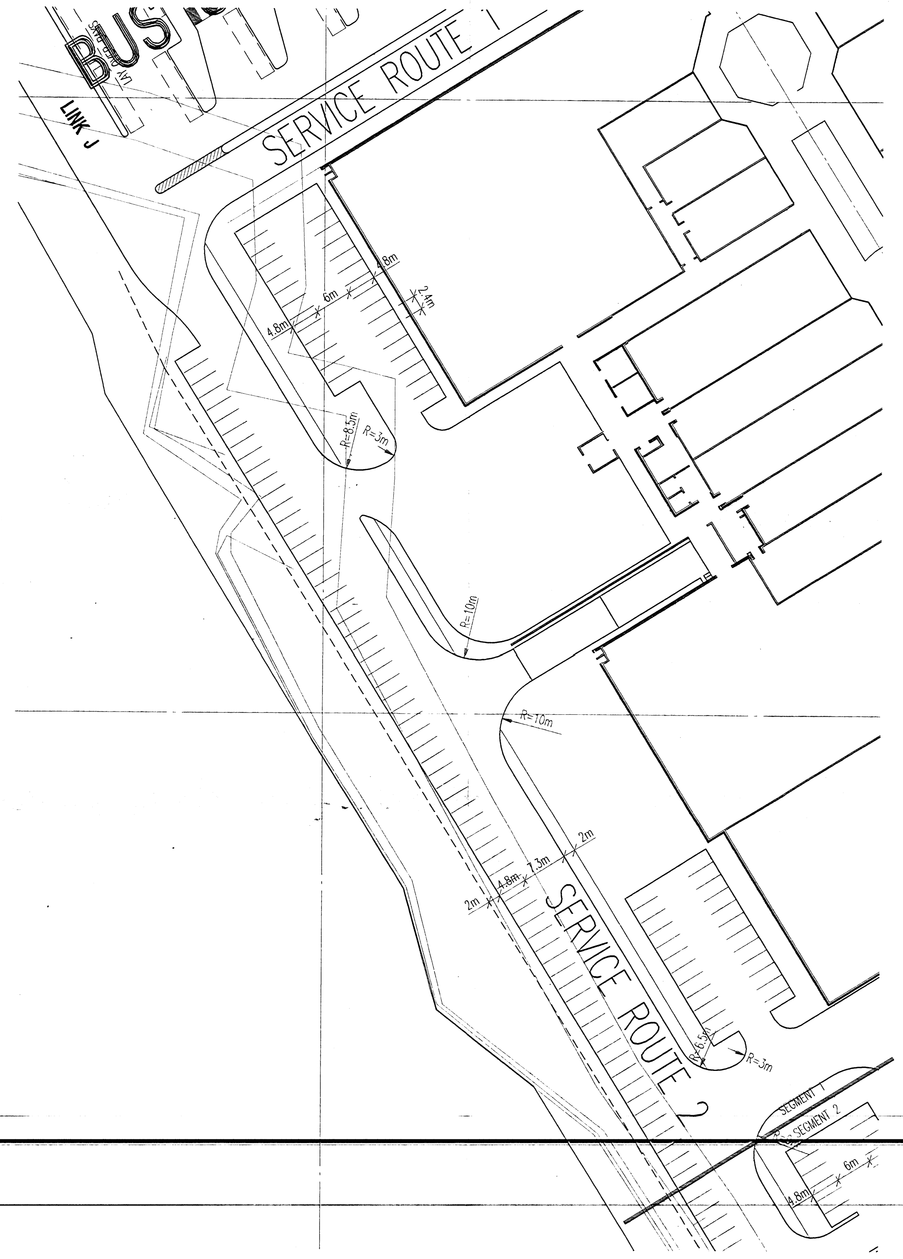

SEGMENT 1

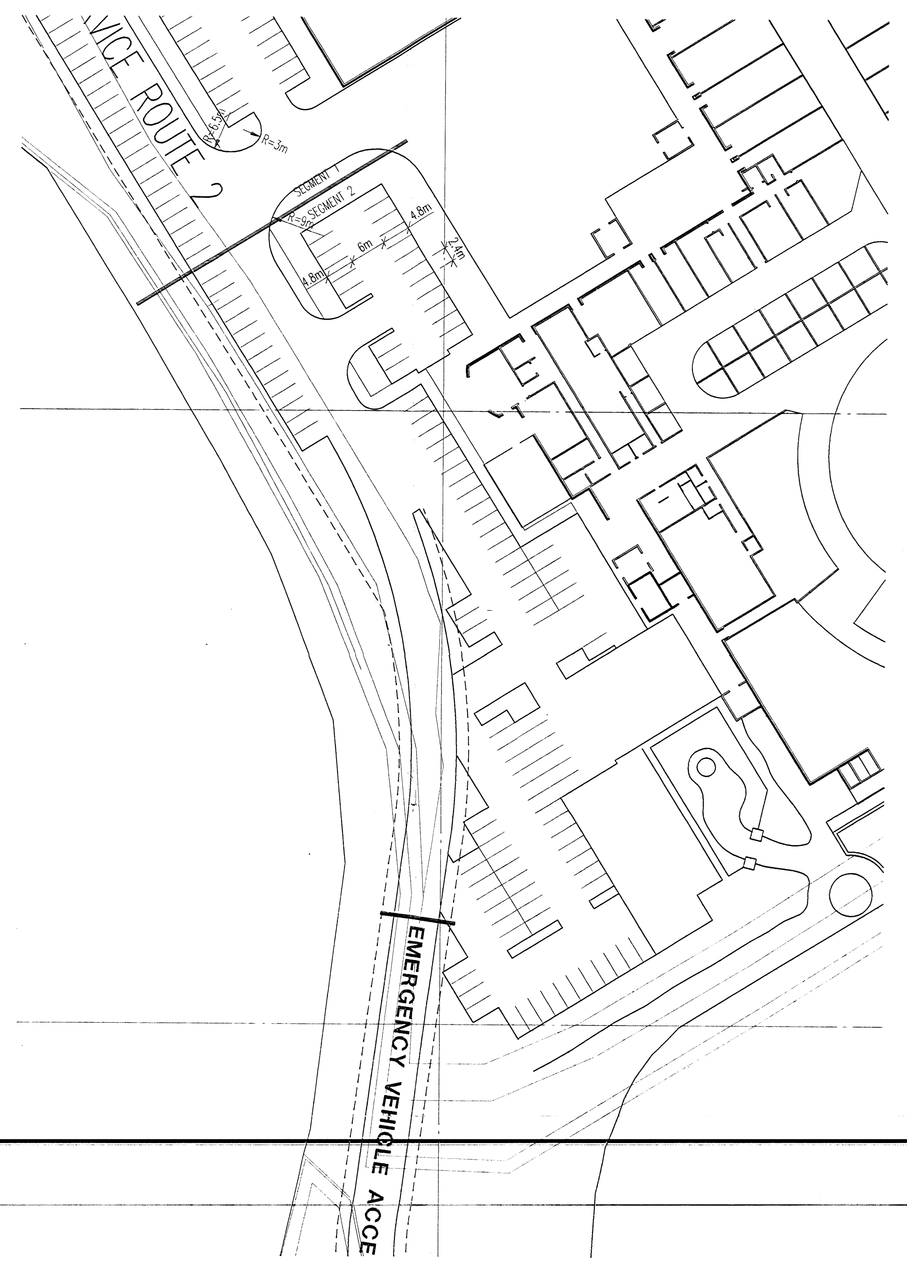

SEGMENT 1

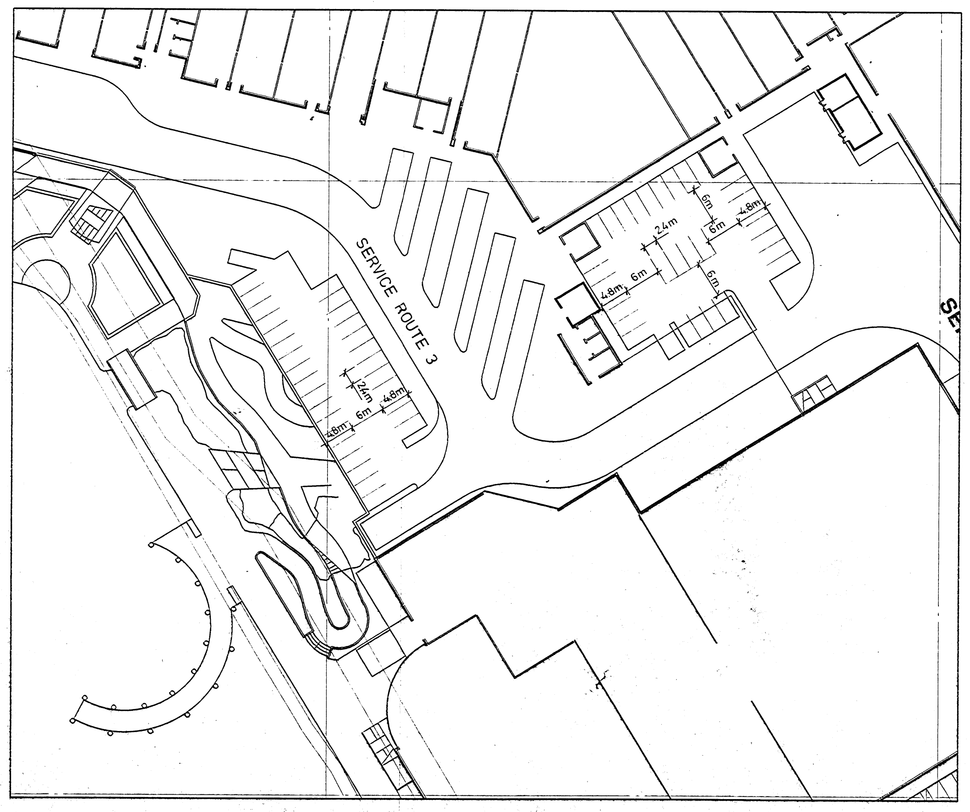

GENERAL NOTES

For General Notes and Reference Drawing See

1. REFER TO DRG No. L/9210/02 FOR LOCATION PLAN
2. REFER TO DRG No's L/9210/11,12 & 13 FOR TYPICAL CROSS SECTIONS & CONSTRUCTION DETAILS.

DARTFORD BOROUGH COUNCIL
- 7 SEP 1994
FILE No.
PASS To.

DARTFORD BOROUGH COUNCIL
DIVISION 1990
TOWN AND COUNTRY PLANNING ACTS
23 DEC 1994
PERMISSION GRANTED

REF.	DATE	DESCRIPTION	BY

AMENDMENTS

TITLE:- SERVICE YARD CAR PARKS

Bluewater KENT

CLIENT:- BLUEWATER PARK PLC

ARCHITECT:- BENOY

Waterman Partnership
CONSULTING ENGINEERS

46-47 BLACKFRIARS ROAD LONDON SE1 8PN
Telephone 071 928 7888 Fax. 071 928 3033

SUITE 5 BEATTY HOUSE ADMIRALS WAY LONDON E14 9UF
Telephone 071 987 4233 Fax. 071 538 3429

CALTHORPE HOUSE 30 HAGLEY ROAD BIRMINGHAM B16 8QY
Telephone 021 454 5858 Fax. 021 454 3006

Designed by:-	Scales:- work to figured dimensions	1:500
Drawn by:- M.DICKS	DRAWING No.	Revision
Checked by:-	L/9210/C/39	
Date:- JULY 1994		

DA/94/05.07/REM

Dimensions to be verified on site.
Figured dimensions to be taken in preference to scaled.
Any areas indicated on this drawing are for guidance only.
No responsibility is taken for their accuracy.

This drawing is the property of BENOY LTD.
Copyright is reserved by them and the drawing is issued on the condition that it is not copied, reproduced, retained or disclosed to any unauthorised person, either wholly or in part without the consent in writing of Benoy Limited, Meadway Manor, Northgate, Newark, Nottinghamshire NG24 1EE
Telephone: 0636 72356. Fax: 0636 707563.

DARTFORD BOROUGH COUNCIL
-7 SEP 1994
FILE No.
PASS To.

DARTFORD BOROUGH COUNCIL
Decision Notice
TOWN AND COUNTRY
PLANNING ACTS
23 DEC 1994
PERMISSION GRANTED

SUPERSTORE
SURFACE CAR PARKING
PFS
POLICE STATION
DECKED CAR PARKING
SERVICE AREA CAR PARK LOCATION

Rev.	Date.	Description.	By.	Chk'd by.

BENOY
ARCHITECTS & DESIGN CONSULTANTS
Meadway Manor (0636) 72356. Fax (0636)707563

Client
BLUEWATER PARK PLC

Project
BLUEWATER - DARTFORD

Drawing Title
LOCATION PLAN
SERVICE AREA CAR PARK
PACKAGE 11

Drawn by	Checked by
DND	JH

Scale	Date
1:2500	JULY 1994

Proj. No.	Dwg. No.	Revision
70413	(08)89	